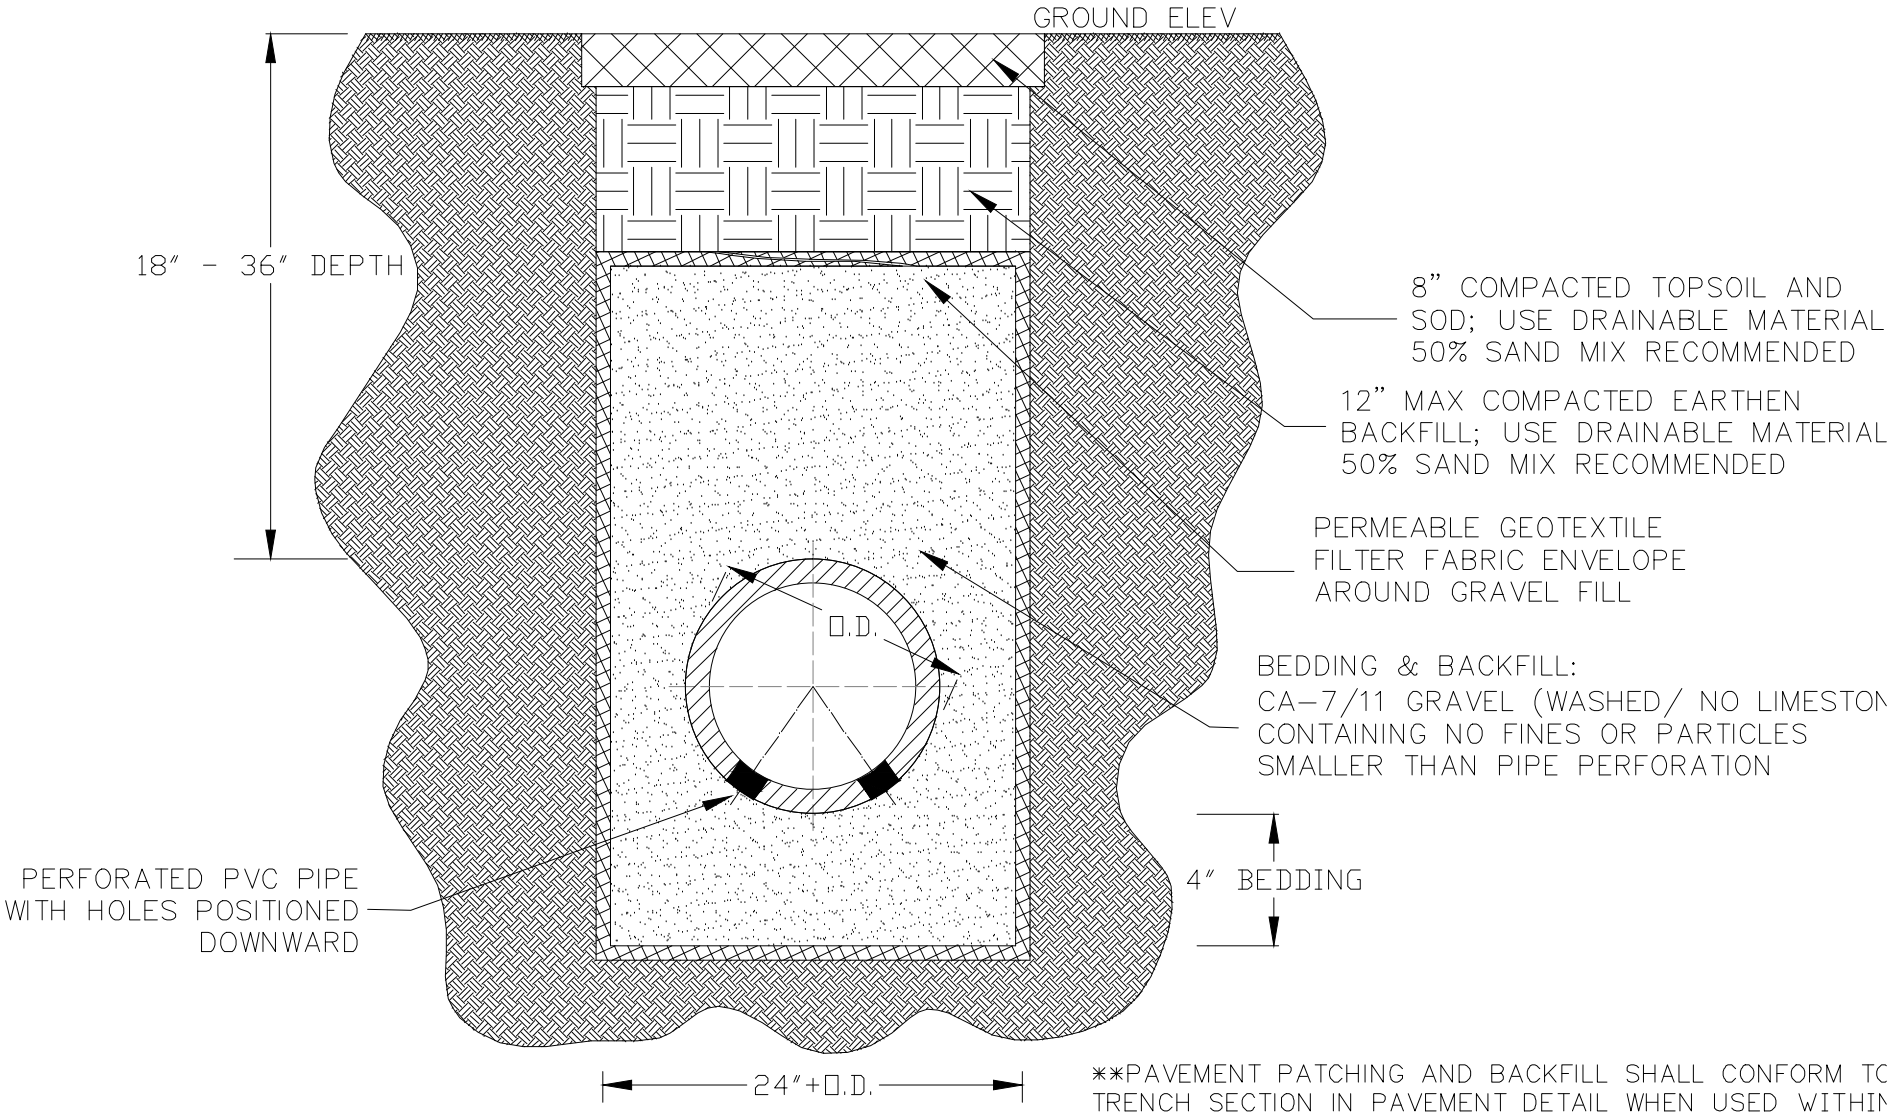


**PAVEMENT PATCHING AND BACKFILL SHALL CONFORM TO TRENCH SECTION IN PAVEMENT DETAIL WHEN USED WITHIN 2FT OF PAVED AREAS INCLUDING STREETS, CURBS, GUTTERS, DRIVEWAYS, AND SIDEWALKS

# TRENCH SECTION FOR PERFORATED PIPE**

06/06/08 KRL
05/22/18 RFP

N.T.S.